
Covered Porch

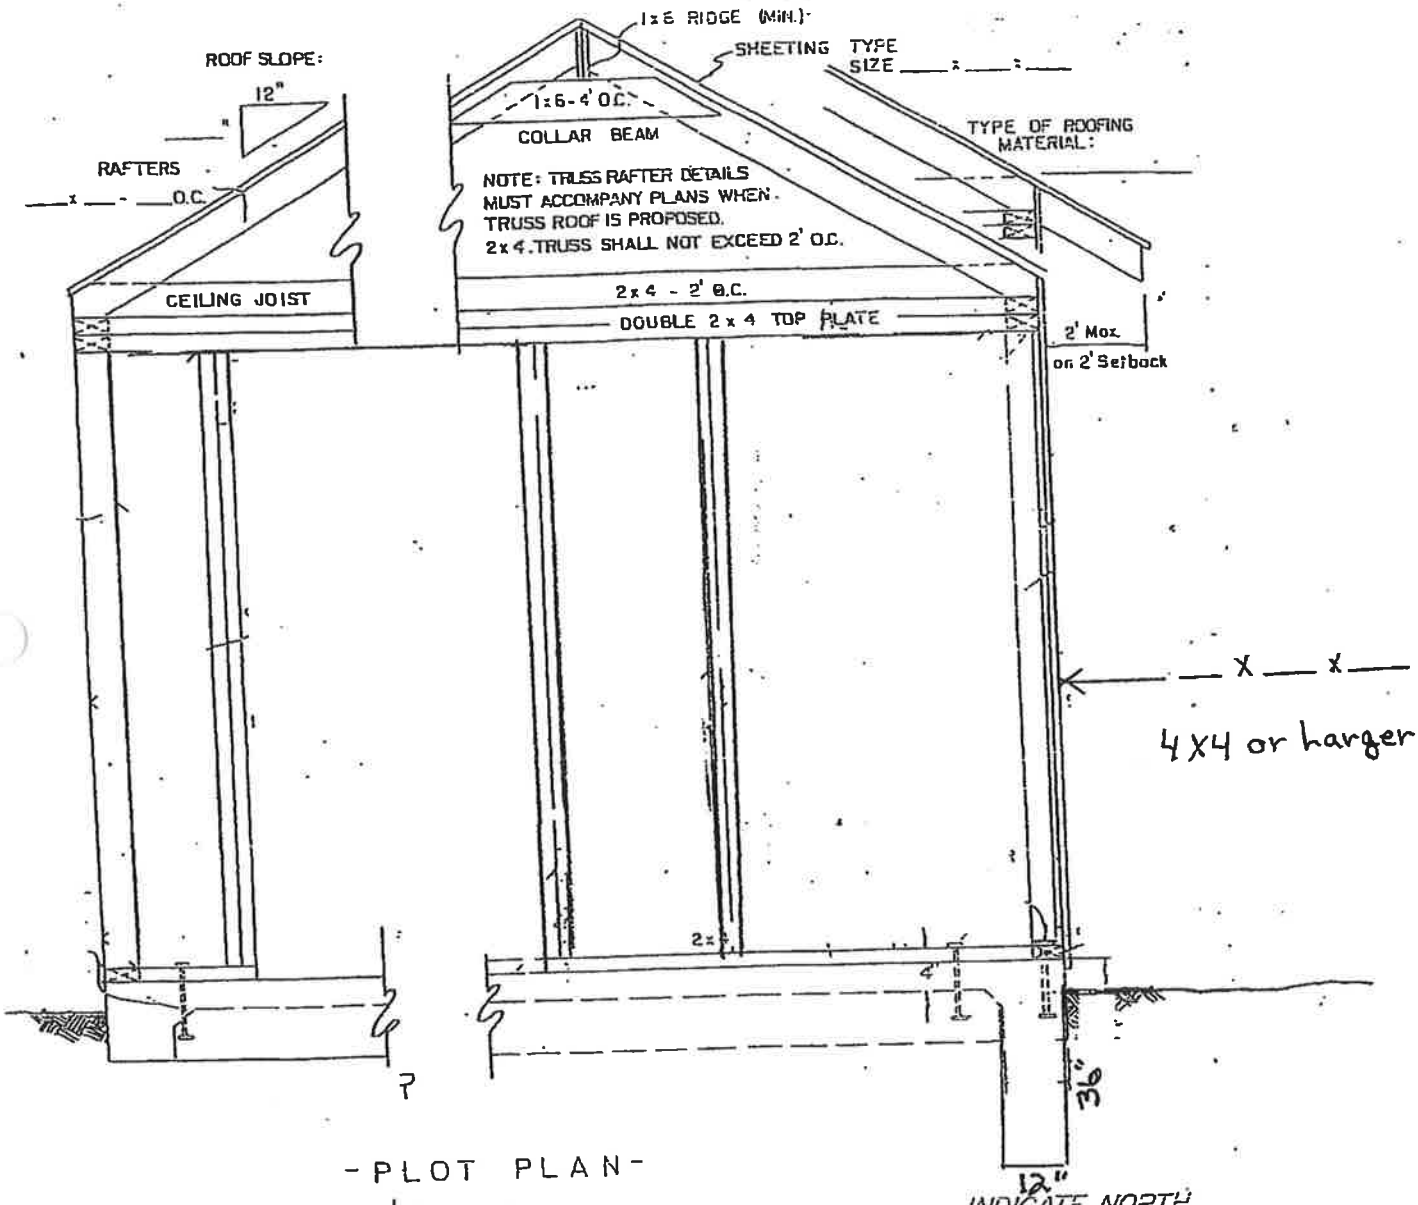

- PLOT PLAN -

